# 2'X3' REPLACEABLE CAST IN PLACE

## 2.35" DOME SPACING




**PLAN**




DETAIL B



UNDERSIDE VIEW

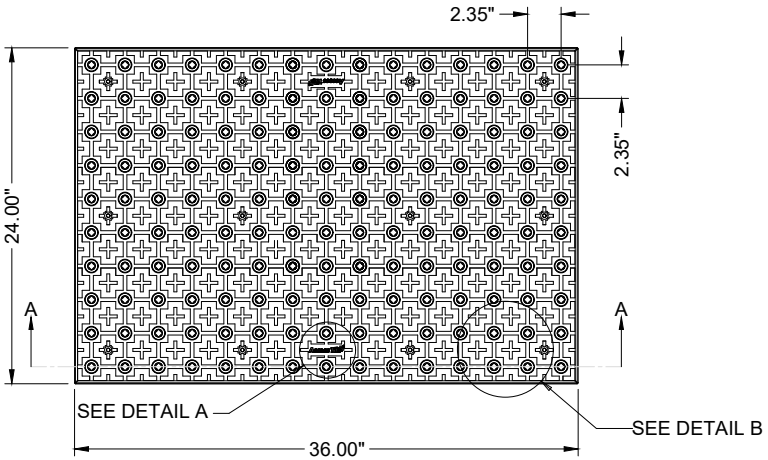


DETAIL C

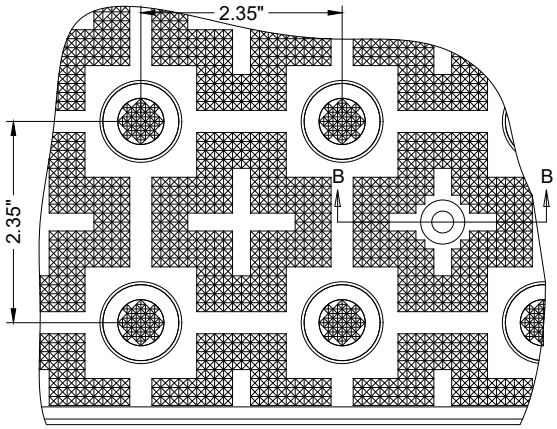


SECTION B-B

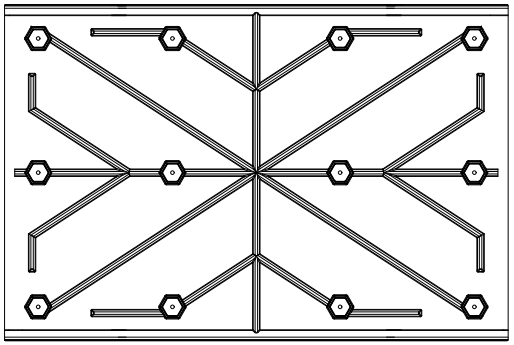


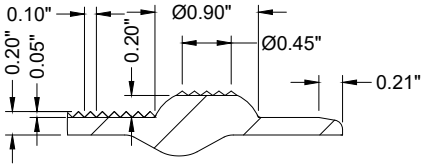SECTION A-A

DETAIL A

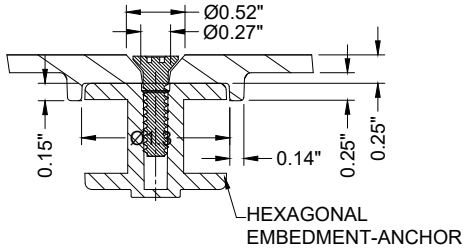surewerx.com

SureWerx

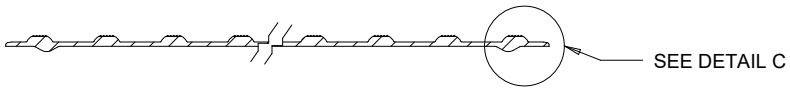MATERIAL LIST

| ITEM | DESCRIPTION | PART NO. | QTY |
|---|---|---|---|
| 1 | ACCESS TILE | ACC–R–2X3 | 1 |
| 2 | ANCHOR ASSEMBLY | ACC–R–ANCH | 12 |
| | | | |

NOTE: ANCHOR ARE INCLUDED AND ASSEMBLED ON TILE.

REFERENCE DRAWINGS

| DWG. NO. | DESCRIPTION |
|---|---|
| | |
| | |
| | |
| | |

| No. | DATE | REVISION | APPR. |
|---|---|---|---|
| | | | |
| | | | |
| | | | |
| | | | |

SCALE 1"=1'–0" U.N.O. FULL SIZE ONLY 0 3 6 9 12 15 5

| | |
|---|---|
| DESIGNED KES | DATE |
| DRAWN RWO | 07/15/2024 |
| DRAWN KES | |
| PROJECT MANAGER | |
| TRADE DETECTABLE WARNING SURFACE | PART NO. ACC–R–2X3 |
| MATERIAL POLYMER COMPOSITE | |

SUBJECT **ACCESS TILE®**
TRUNCATED DOME, DETECTABLE WARNING TACTILE SURFACE

PROJECT **ACCESS TILE®**
TRUNCATED DOME, DETECTABLE WARNING TACTILE SURFACE
2X3 REPLACEABLE CAST IN PLACE INLINE DOME TILE DRAWING.

| DRAWING NO. | REV. NO. |
|---|---|
| ACC–R–2X3 | 0 |