2'X4' REPLACEABLE CAST IN PLACE

2.40" DOME SPACING

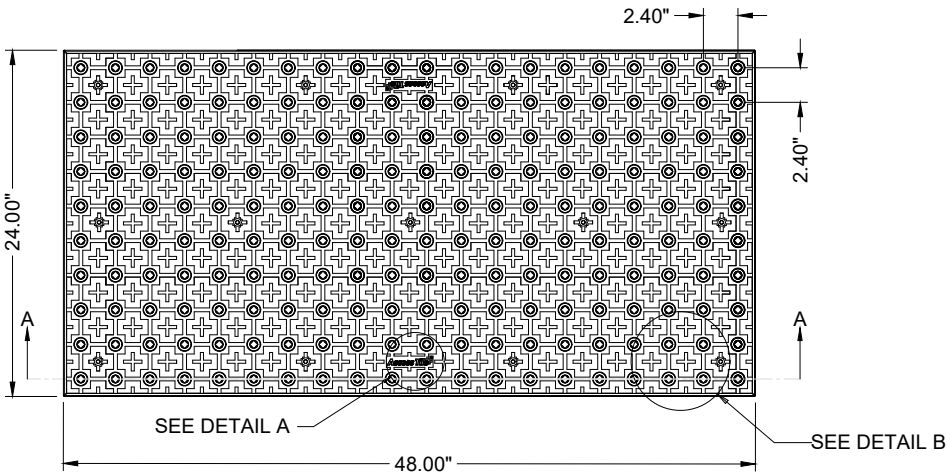

PLAN

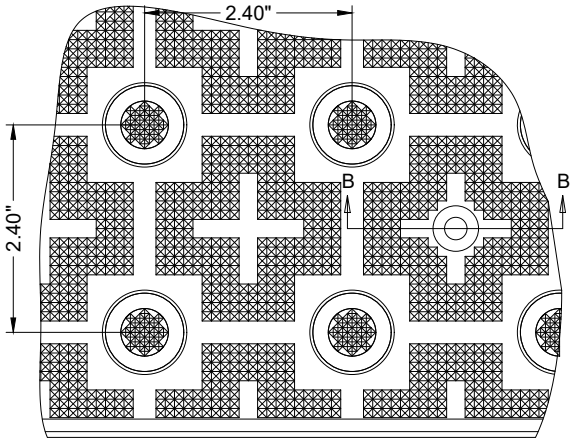

DETAIL B

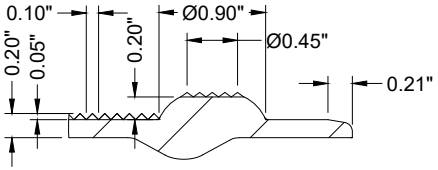

DETAIL C

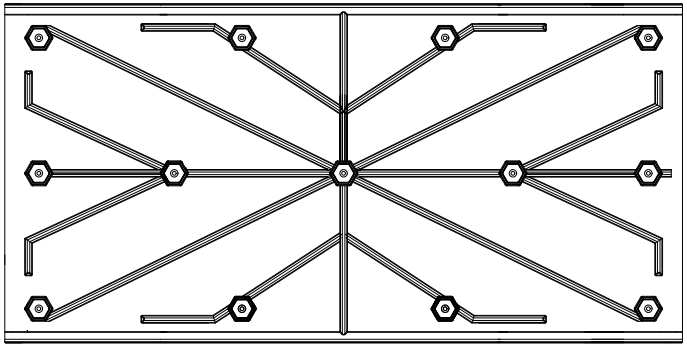

UNDERSIDE VIEW

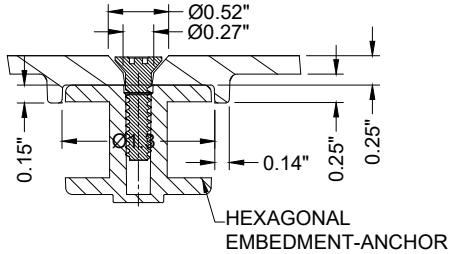

SECTION B-B

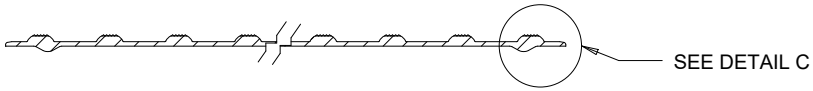

SECTION A-A

DETAIL A

surewerx.com

SureWerx

MATERIAL LIST

ITEM	DESCRIPTION	PART NO.	QTY
1	ACCESS TILE	ACC-R-2X4	1
2	ANCHOR ASSEMBLY	ACC-R-ANCH	13

NOTE: ANCHOR ARE INCLUDED AND ASSEMBLED ON TILE.

REFERENCE DRAWINGS

DWG. NO.	DESCRIPTION

No.	DATE	REVISION	APPR.

SCALE 1"=1'-0" U.N.O. FULL SIZE ONLY 0 3 6 9 12 15 5

DESIGNED	KES	DATE	
DRAWN	RWO		07/15/2024
DRAWN	KES		
PROJECT MANAGER			
TRADE DETECTABLE WARNING SURFACE		PART NO. ACC-R-2X4	
MATERIAL POLYMER COMPOSITE			

SUBJECT **ACCESS TILE®**
TRUNCATED DOME, DETECTABLE WARNING TACTILE SURFACE

PROJECT **ACCESS TILE®**
TRUNCATED DOME, DETECTABLE WARNING TACTILE SURFACE
2X4 REPLACEABLE CAST IN PLACE INLINE DOME TILE DRAWING.

DRAWING NO.	REV. NO.
ACC-R-2X4	0