2'X4'

SURFACE APPLIED

2.35" DOME SPACING

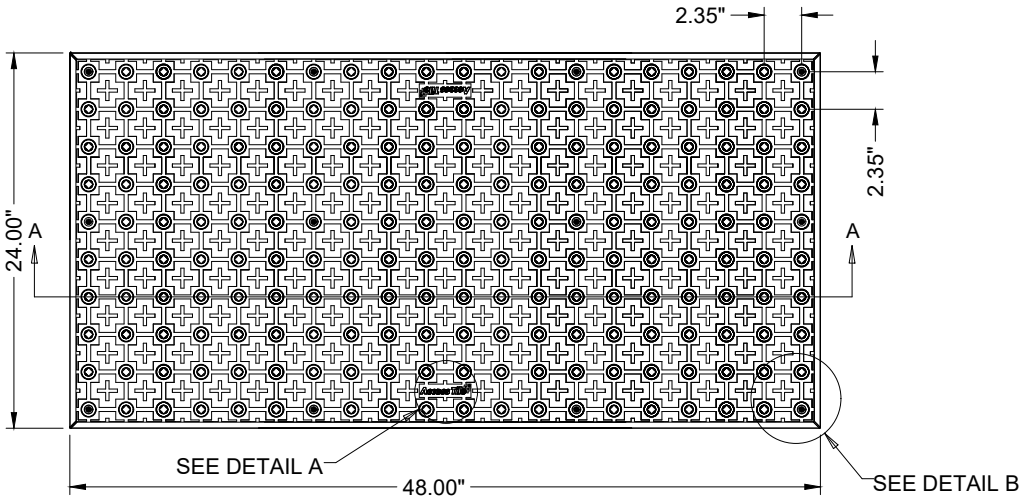

PLAN

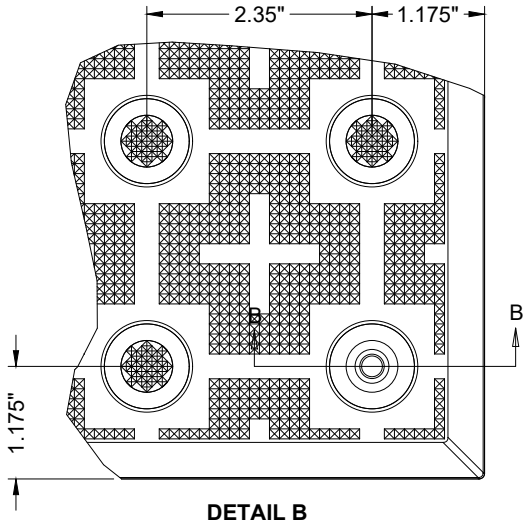

DETAIL B

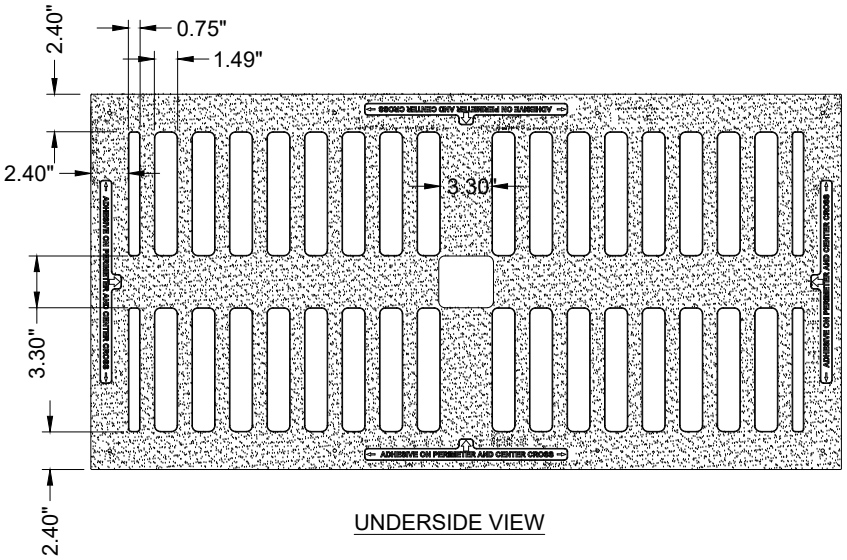

UNDERSIDE VIEW

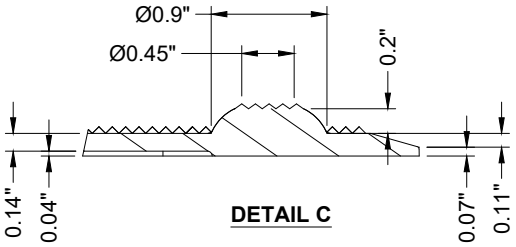

DETAIL C

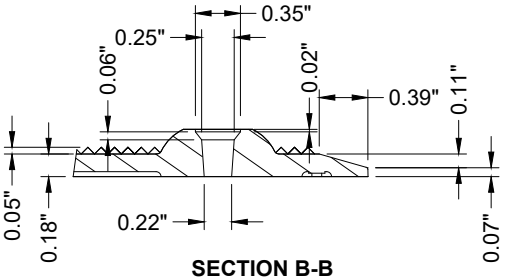

SECTION B-B

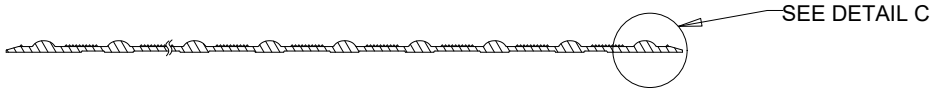

SECTION A-A

DETAIL A

surewerx.com

SureWerx

MATERIAL LIST

ITEM	DESCRIPTION	PART NO.	QTY
1	ACCESS TILE	ACC-S-2X4	1
2	TeK™ ANCHOR	ACC-S-ANCH	11
3	TACTILE BOND AND SEAL	TBS-010	1 ea

NOTE: FASTENERS AND 1 TUBE OF TACTILE BOND AND SEAL ARE INCLUDED WITH TILE

REFERENCE DRAWINGS

DWG. NO.	DESCRIPTION

No.	DATE	REVISION	APPR.

SCALE 1"=1'-0" U.N.O. FULL SIZE ONLY 0 3 6 9 12 15

DESIGNED KES | DATE

DRAWN RWO | 07/15/2024

CHECKED KES

PROJECT MANAGER

TRADE DETECTABLE WARNING SURFACE | PART NO. ACC-S-2X4

MATERIAL POLYMER COMPOSITE

SUBJECT **ACCESS TILE®** TRUNCATED DOME, DETECTABLE WARNING TACTILE SURFACE

PROJECT **ACCESS TILE®** TRUNCATED DOME, DETECTABLE WARNING TACTILE SURFACE 2X4 SURFACE APPLIED INLINE DOME TILE DRAWING.

DRAWING NO. ACC-S-2X4 | REV. NO. Ø