2'X5'

SURFACE APPLIED
2.35" DOME SPACING

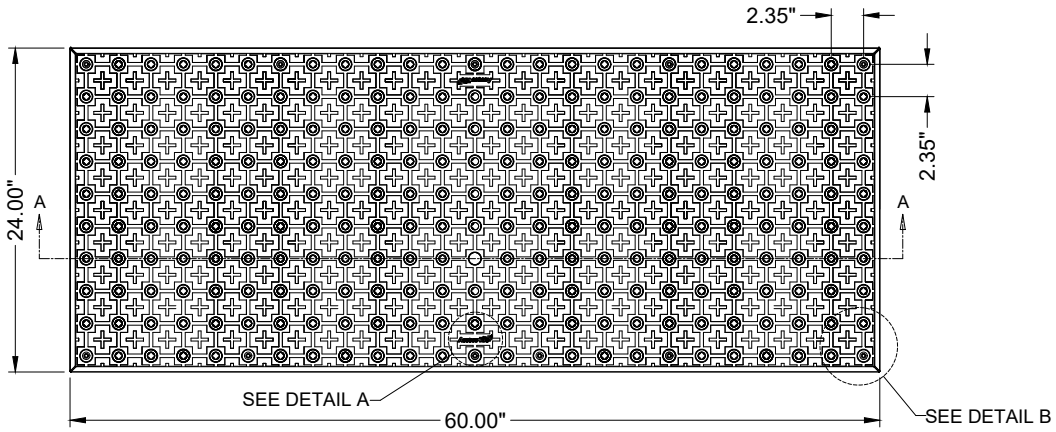

PLAN

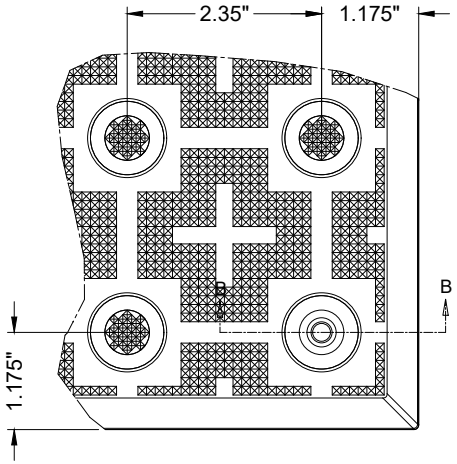

DETAIL B

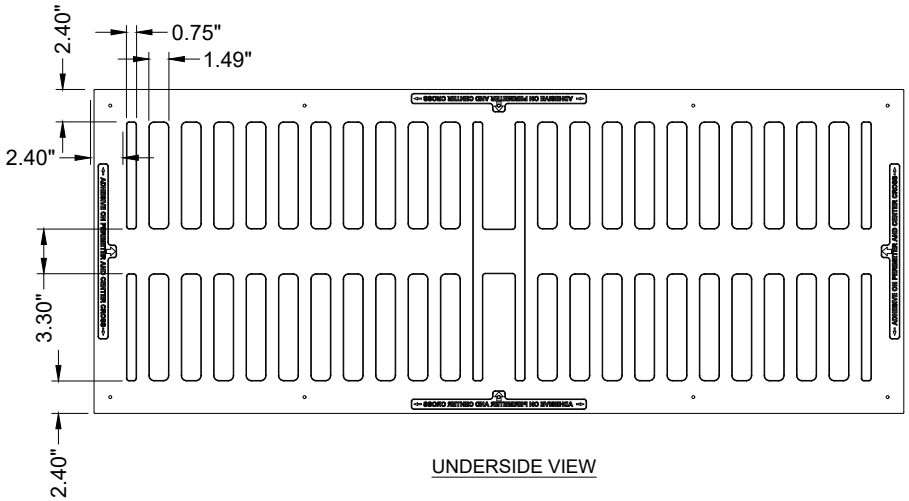

UNDERSIDE VIEW

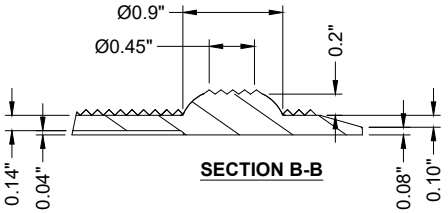

SECTION B-B

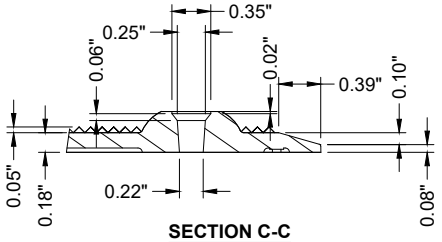

SECTION C-C

SECTION A-A

DETAIL A

surewerx.com

SureWerx

MATERIAL LIST

ITEM	DESCRIPTION	PART NO.	QTY
1	ACCESS TILE	ACC-S-2X5	1
2	AXIUS ANCHOR	ACC-S-ANCH	10
3	TACTILE BOND AND SEAL	TBS-010	1 ea

NOTE: FASTENERS AND 1 TUBE OF TACTILE BOND AND SEAL ARE INCLUDED WITH TILE

REFERENCE DRAWINGS

DWG. NO.	DESCRIPTION

No.	DATE	REVISION	APPR.

SCALE: N.T.S.

DESIGNED: KES	DATE:
DRAWN: RWO	07/15/2024
CHECKED: KES	
PROJECT MANAGER:	
TRADE: DETECTABLE WARNING SURFACE	PART NO.: ACC-S-2X5
MATERIAL: POLYMER COMPOSITE	

SUBJECT
ACCESS TILE®
TRUNCATED DOME, DETECTABLE WARNING TACTILE SURFACE

PROJECT
ACCESS TILE®
TRUNCATED DOME, DETECTABLE WARNING TACTILE SURFACE
2X5 SURFACE APPLIED
INLINE DOME TILE DRAWING.

DRAWING NO.	REV. NO.
ACC-S-2X5	Ø