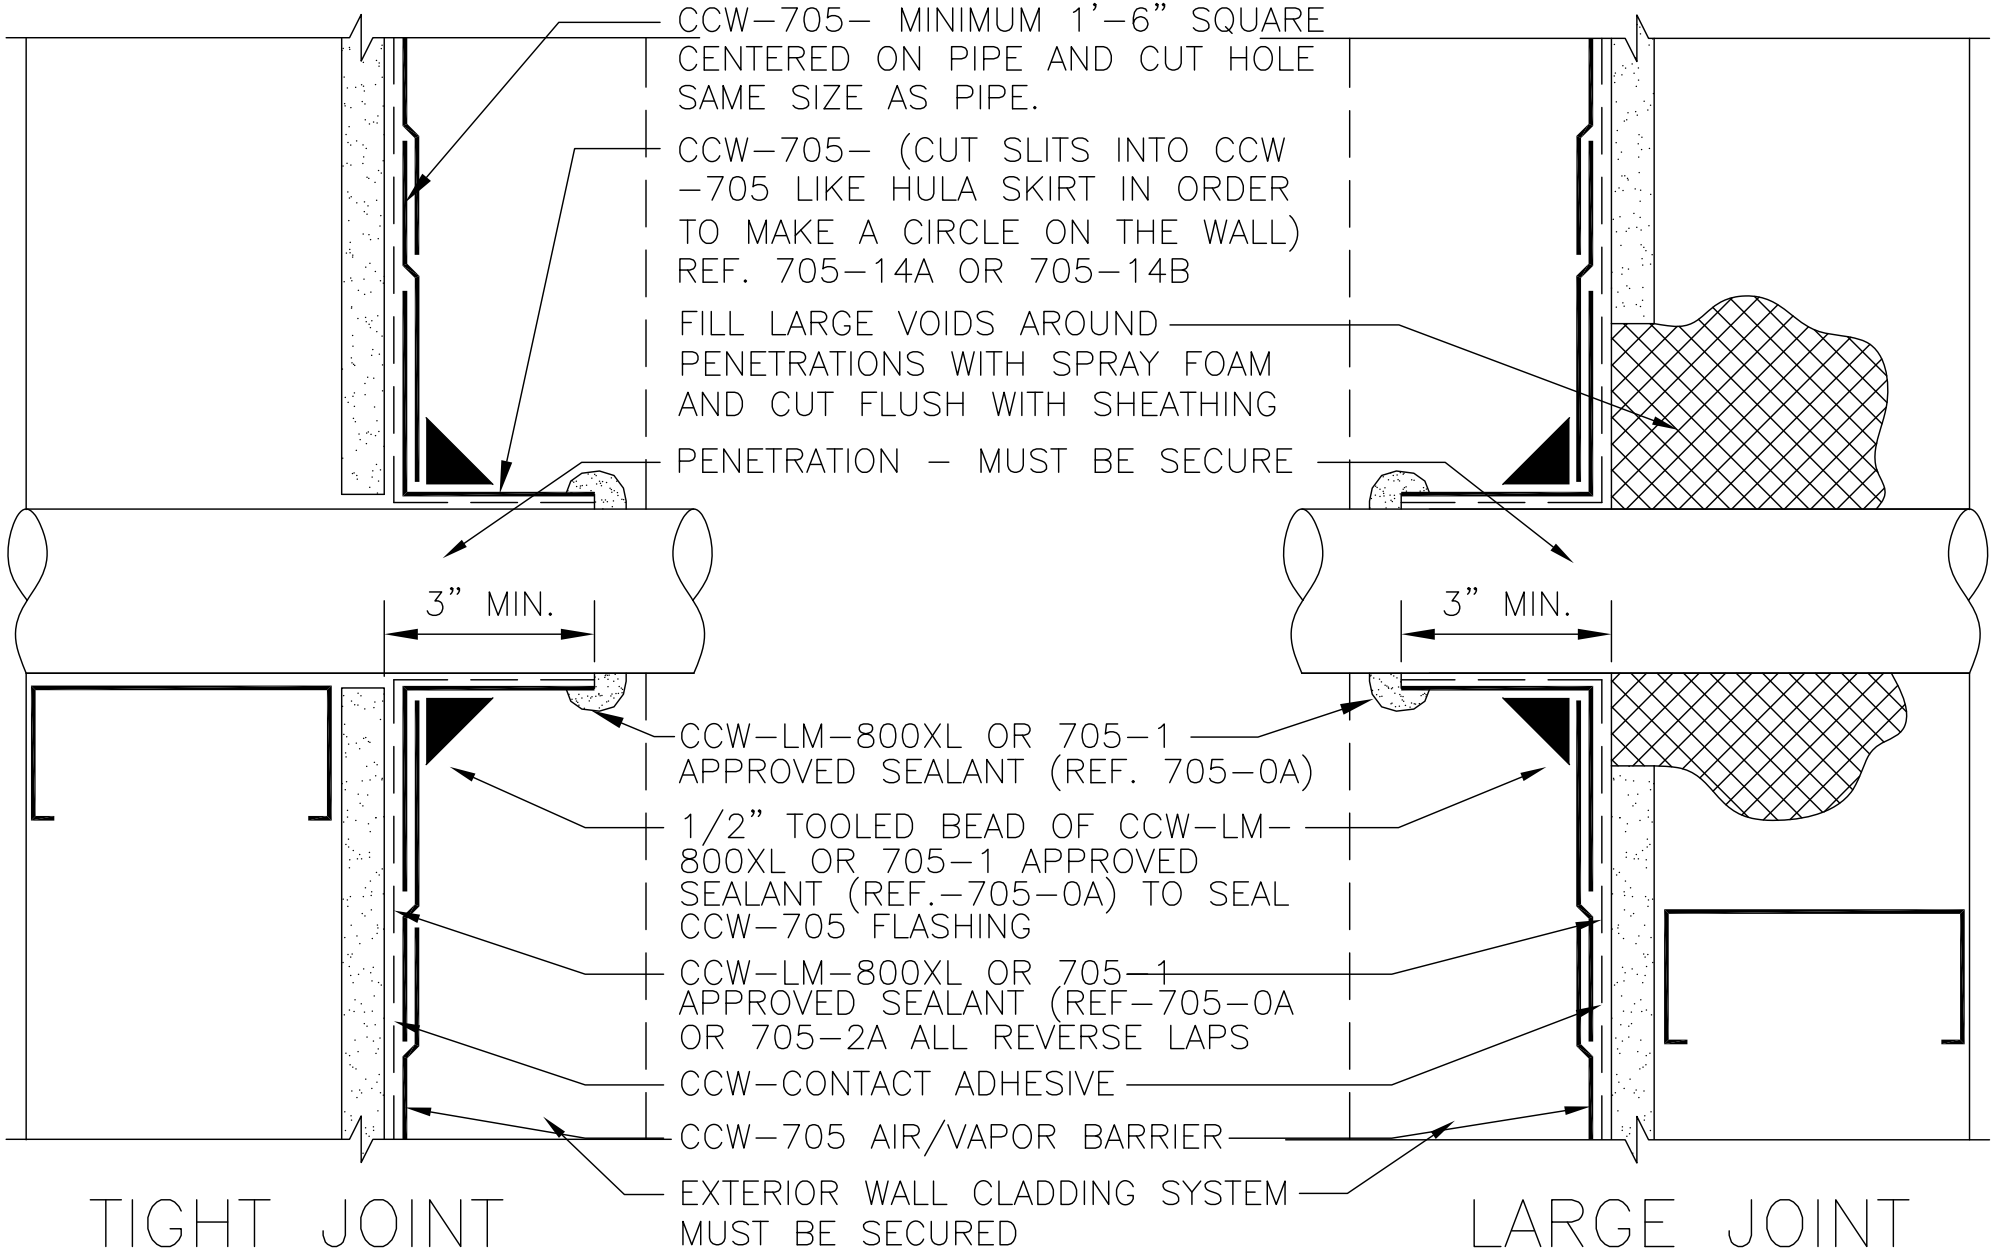


705–14

# PIPE PENETRATION

CARLISLE COATINGS & WATERPROOFING

© 2012 CARLISLE CORPORATION