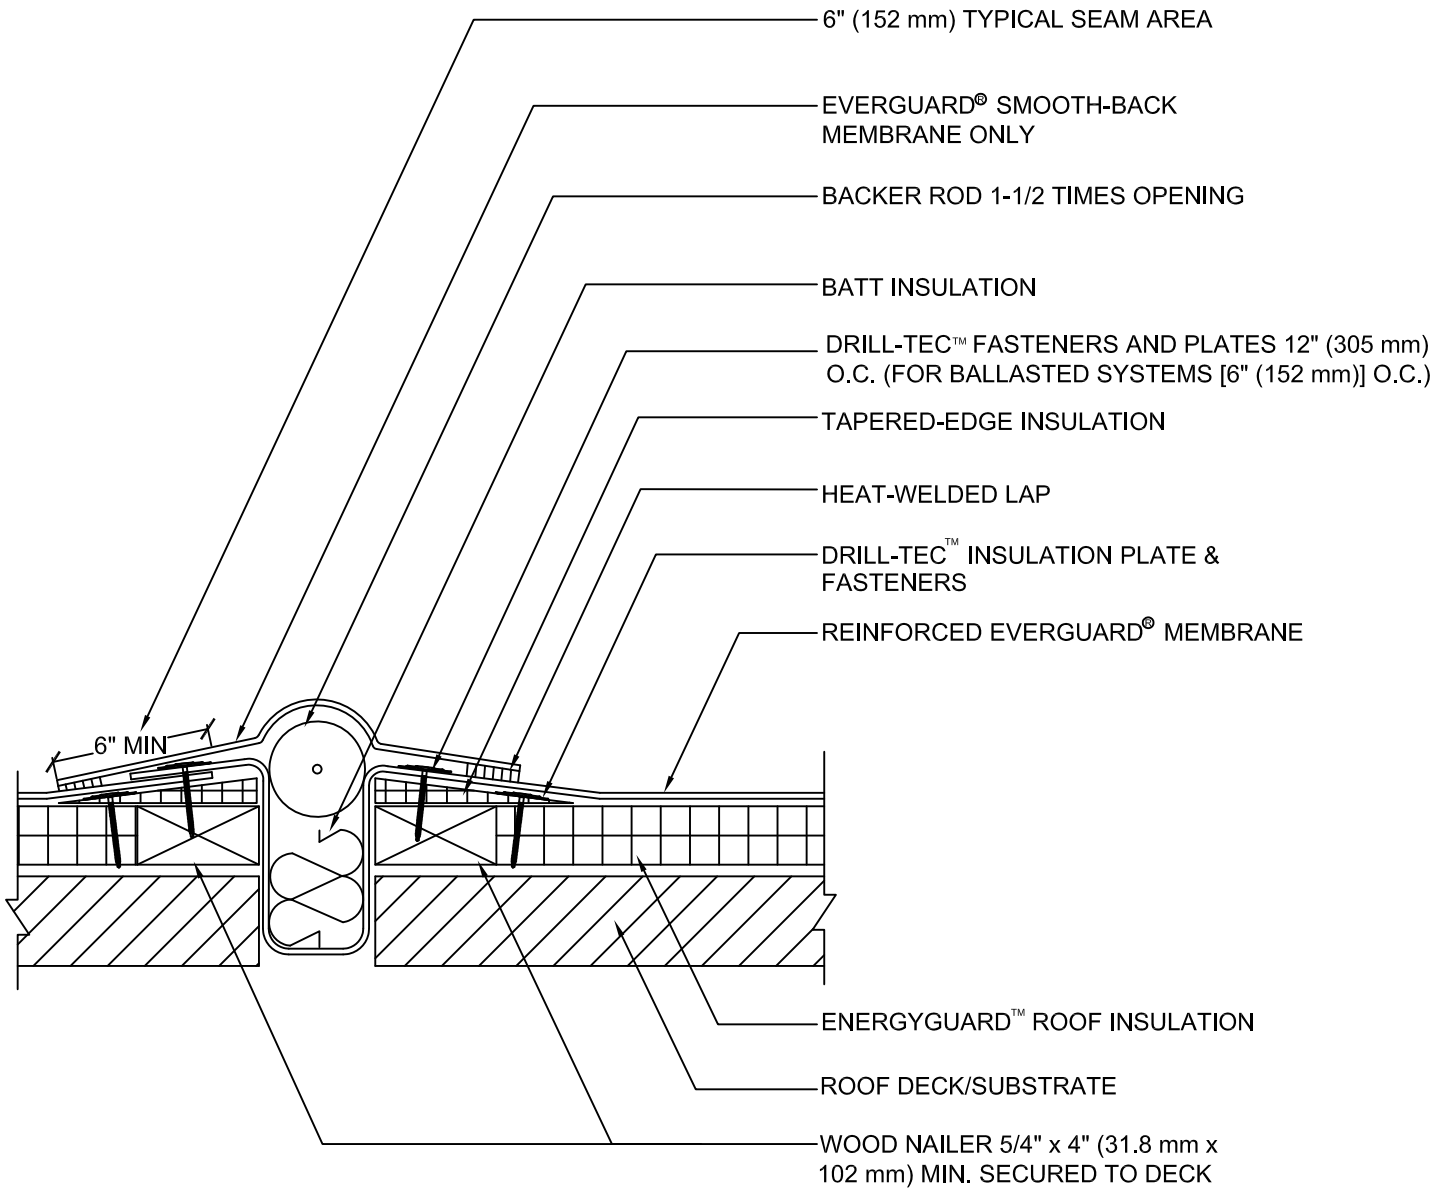

NOTE:

1. ADD BALLAST PER SPEC FOR BALLASTED SYSTEMS.
2. FOR SELF-ADHERED RAPIDSEAM™ SYSTEMS, UP TO 10-YR. MAXIMUM GUARANTEE ONLY.
3. FOR SELF-ADHERED HEAT-WELDED SYSTEMS, UP TO 15-YR. MAXIMUM GUARANTEE ONLY.
4. FIELD-FABRICATED EXPANSION JOINT SHOULD NOT BE FLEECE-BACK OR SELF-ADHERING MEMBRANE. USE STANDARD EVERGUARD® MEMBRANE.
5. APPLY EVERGUARD® TPO CUT EDGE SEALANT TO ALL CUT REINFORCED TPO EDGES (REFER TO EVERGUARD® DETAIL 115).

GAF®
WWW.GAF.COM
1 Campus Drive.
Parsippany, NJ 07054

EverGuard® SINGLE-PLY ROOFING SYSTEMS
EXPANSION JOINT SERIES

DRAWING # 401B

FIELD FABRICATED EXPANSION JOINT DETAIL - FLAT TYPE

THIS DETAIL APPLIES TO:
Adhered Systems
Ballasted Systems
Mechanically Attached Systems
Self - Adhered Systems
TriPosite Systems

SCALE N.T.S.

REVISION DATE 5-1-15