HOHMANN & BARNARD, INC.
a MiTek company

Thermal Concrete 2-Seal™ Wing Nut Anchor

WOOD STUD BACKUP w/WOOD SHEATHING

SIZE & SELECTION CHART

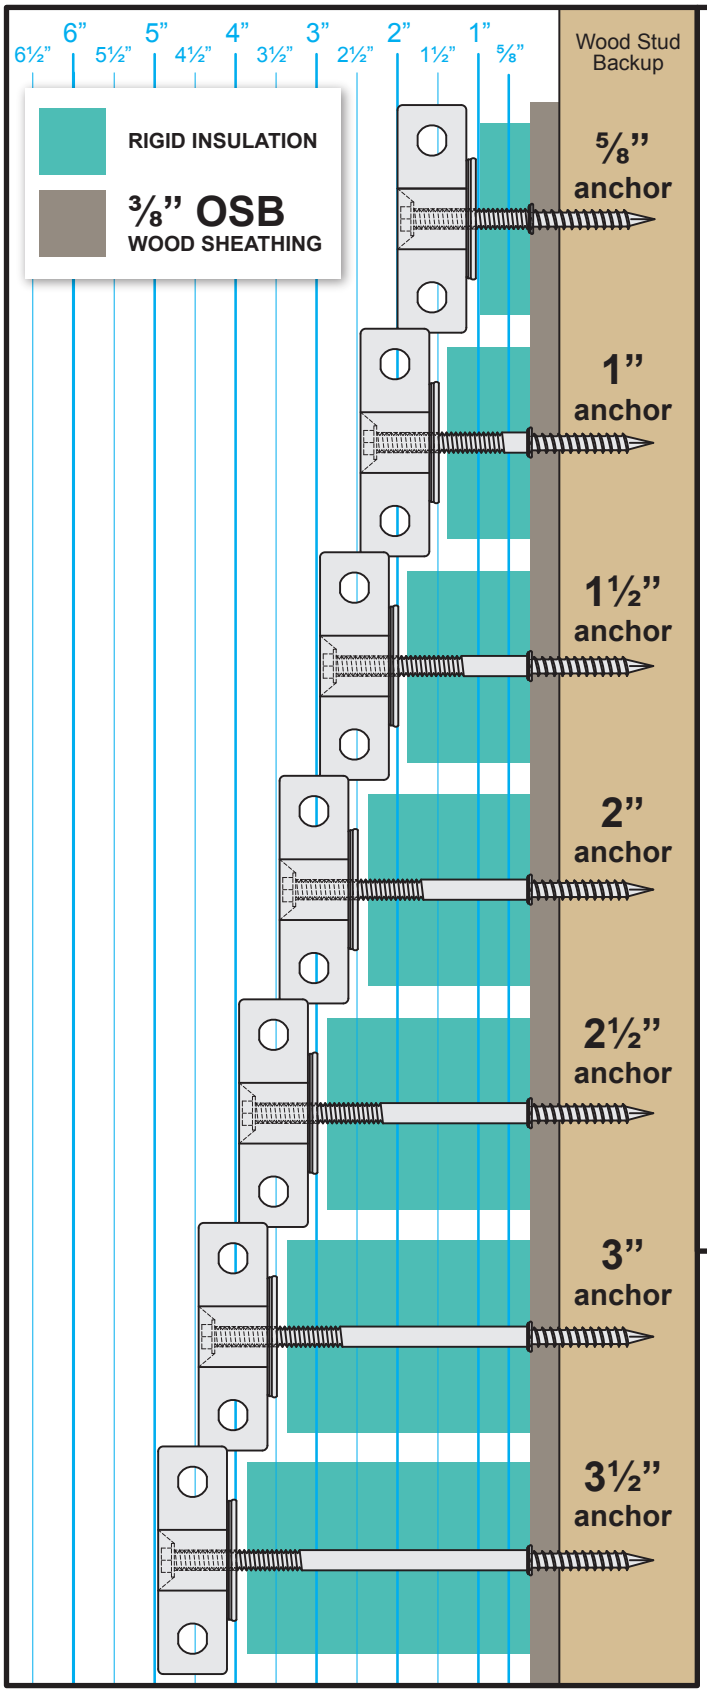

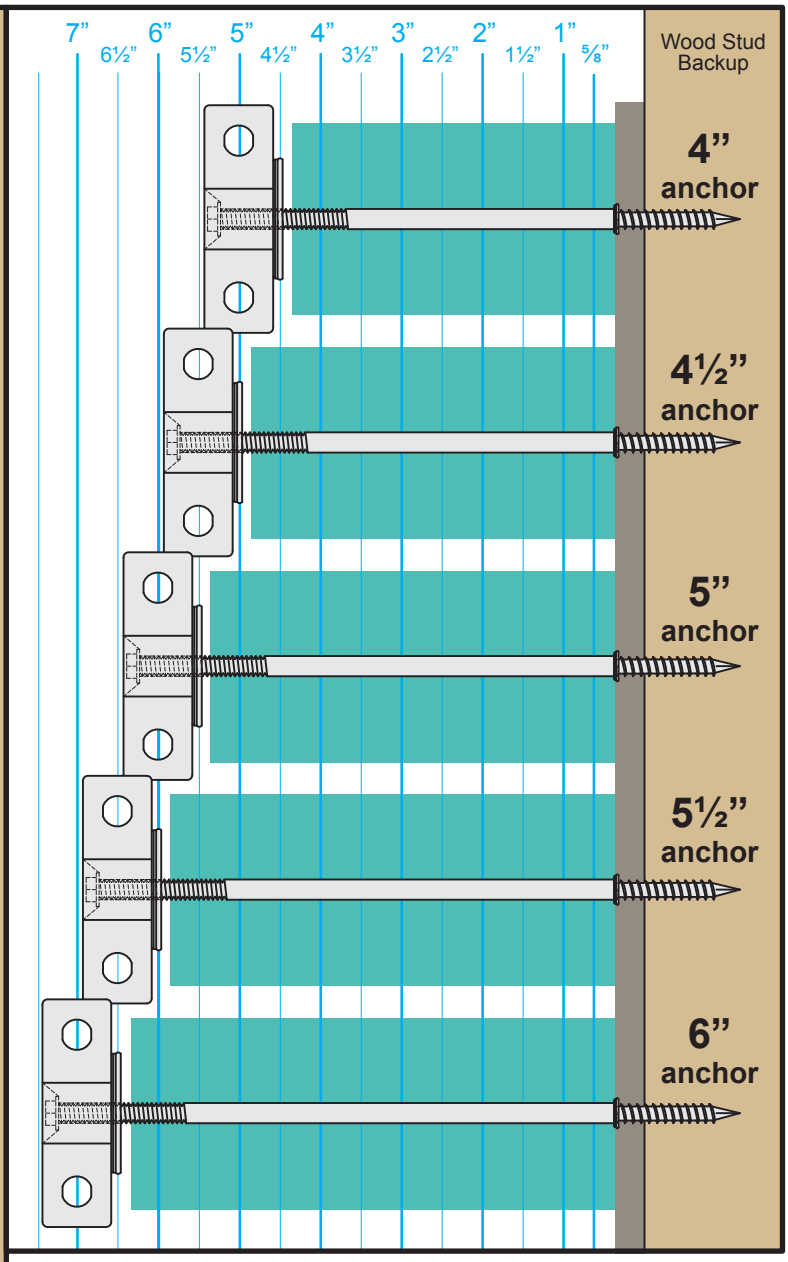

SCREW PULL-OUT VALUE
(1¼" minimum embed)
#2 DOUGLAS FIR & 5/8" OSB
776# (ultimate load pullout)

All anchors feature ½" of inward adjustability to account for variations in wall thickness and to securely fasten rigid insulation to the backup.

Pre-Drilling is NOT necessary for wood stud + wood sheathing backup conditions.

Install with a standard 5/16" hex socket.

IMPORTANT: Since each construction project is unique, the appropriate selection and use of any product contained herein must be determined by competent architects, engineers and other appropriate professionals who are familiar with the specific requirements of the project in question.

This drawing and/or data sheet is the confidential and proprietary information of Hohmann & Barnard, Inc. and is not to be reproduced, copied or disclosed, in whole or in part, without the prior written consent of H&B.

HOHMANN & BARNARD, Inc. | 30 Rasons Court | Hauppauge, NY 11788
T: 800.645.0616 F: 631.234.0683 | **www.h-b.com**

© 2013-2017 MiTek®