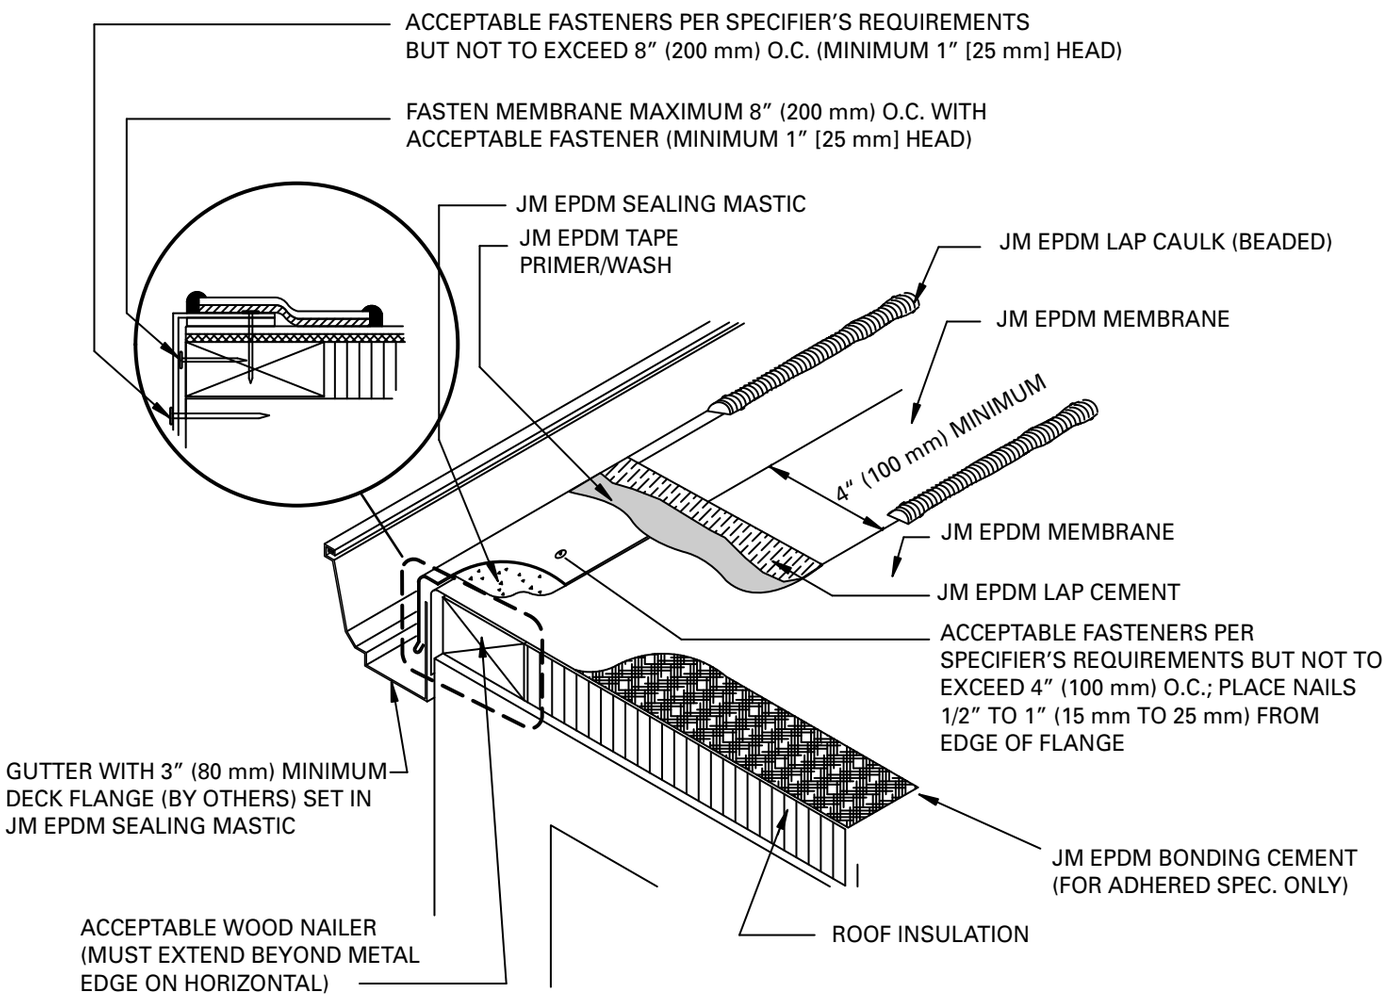

NOTE:
THE JM TAPE PRIMER/WASH MUST BE COMPLETELY DRY AND TACK FREE BEFORE LAP CEMENT APPLICATION.

DRAWING NO.	GUTTER EDGE TERMINATION FOR MECHANICALLY FASTENED AND ADHERED ONLY			
EE-10	SCALE N.T.S.	ISSUE DATE 3-06	CAD SP10GUT	Johns Manville